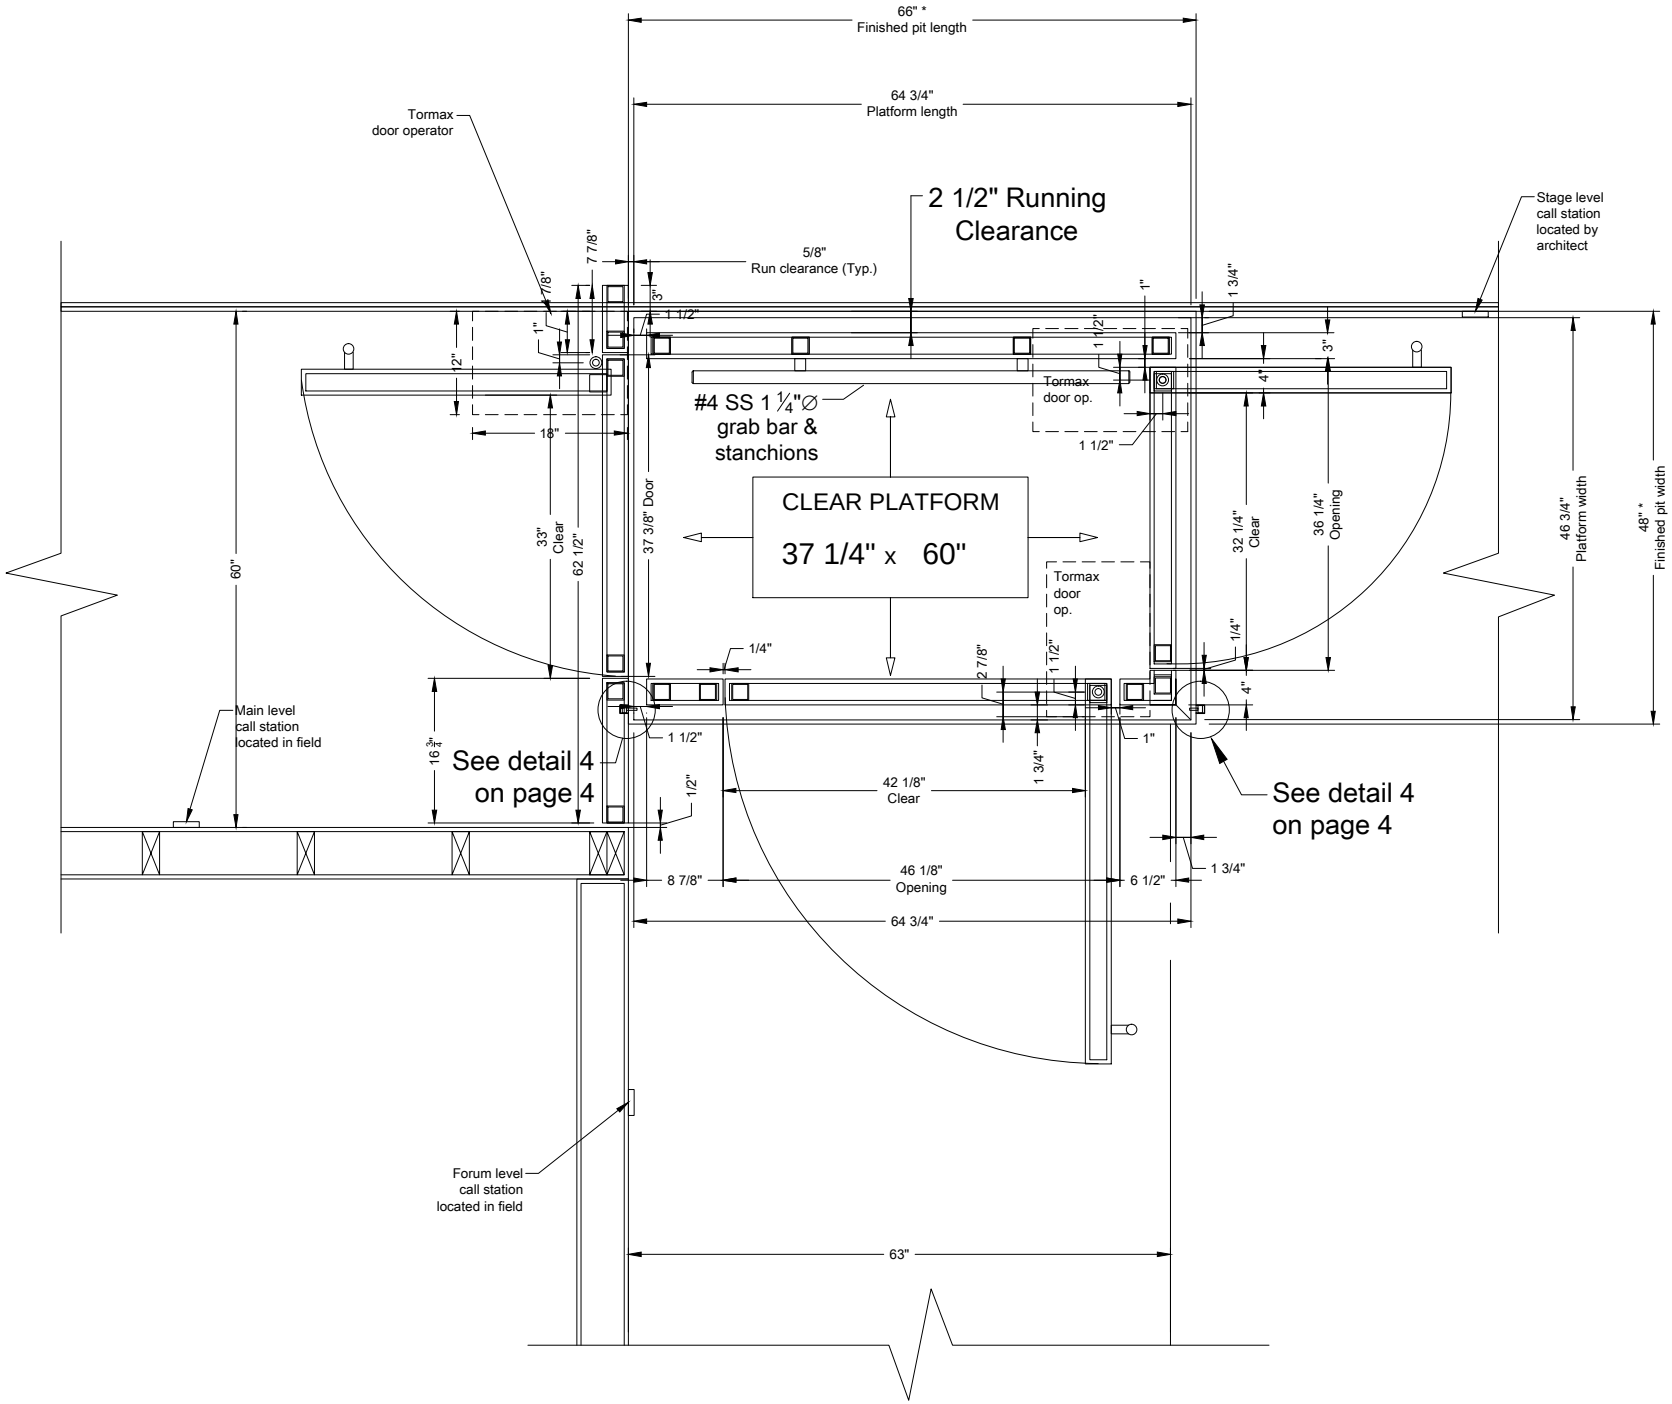
66" *
Finished pit length
64 3/4"
Platform length
Tormax
door operator
2 1/2" Running
Clearance
Stage level
call station
located by
architect
5/8"
Run clearance (Typ.)
7/8"
7 7/8"
3"
1 1/2"
1"
1 3/4"
12"
18"
#4 SS 1 ¼"∅
grab bar &
stanchions
Tormax
door op.
1 1/2"
4"
3"
CLEAR PLATFORM
37 1/4" x 60"
60"
33"
Clear
62 1/2"
37 3/8" Door
32 1/4"
Clear
36 1/4"
Opening
46 3/4"
Platform width
48" *
Finished pit width
Tormax
door
op.
1/4"
2 7/8"
1 1/2"
4"
Main level
call station
located in field
16 3/4"
See detail 4
on page 4
1 1/2"
1"
1 3/4"
1/2"
42 1/8"
Clear
See detail 4
on page 4
1 3/4"
8 7/8"
46 1/8"
Opening
6 1/2"
64 3/4"
Forum level
call station
located in field
63"